


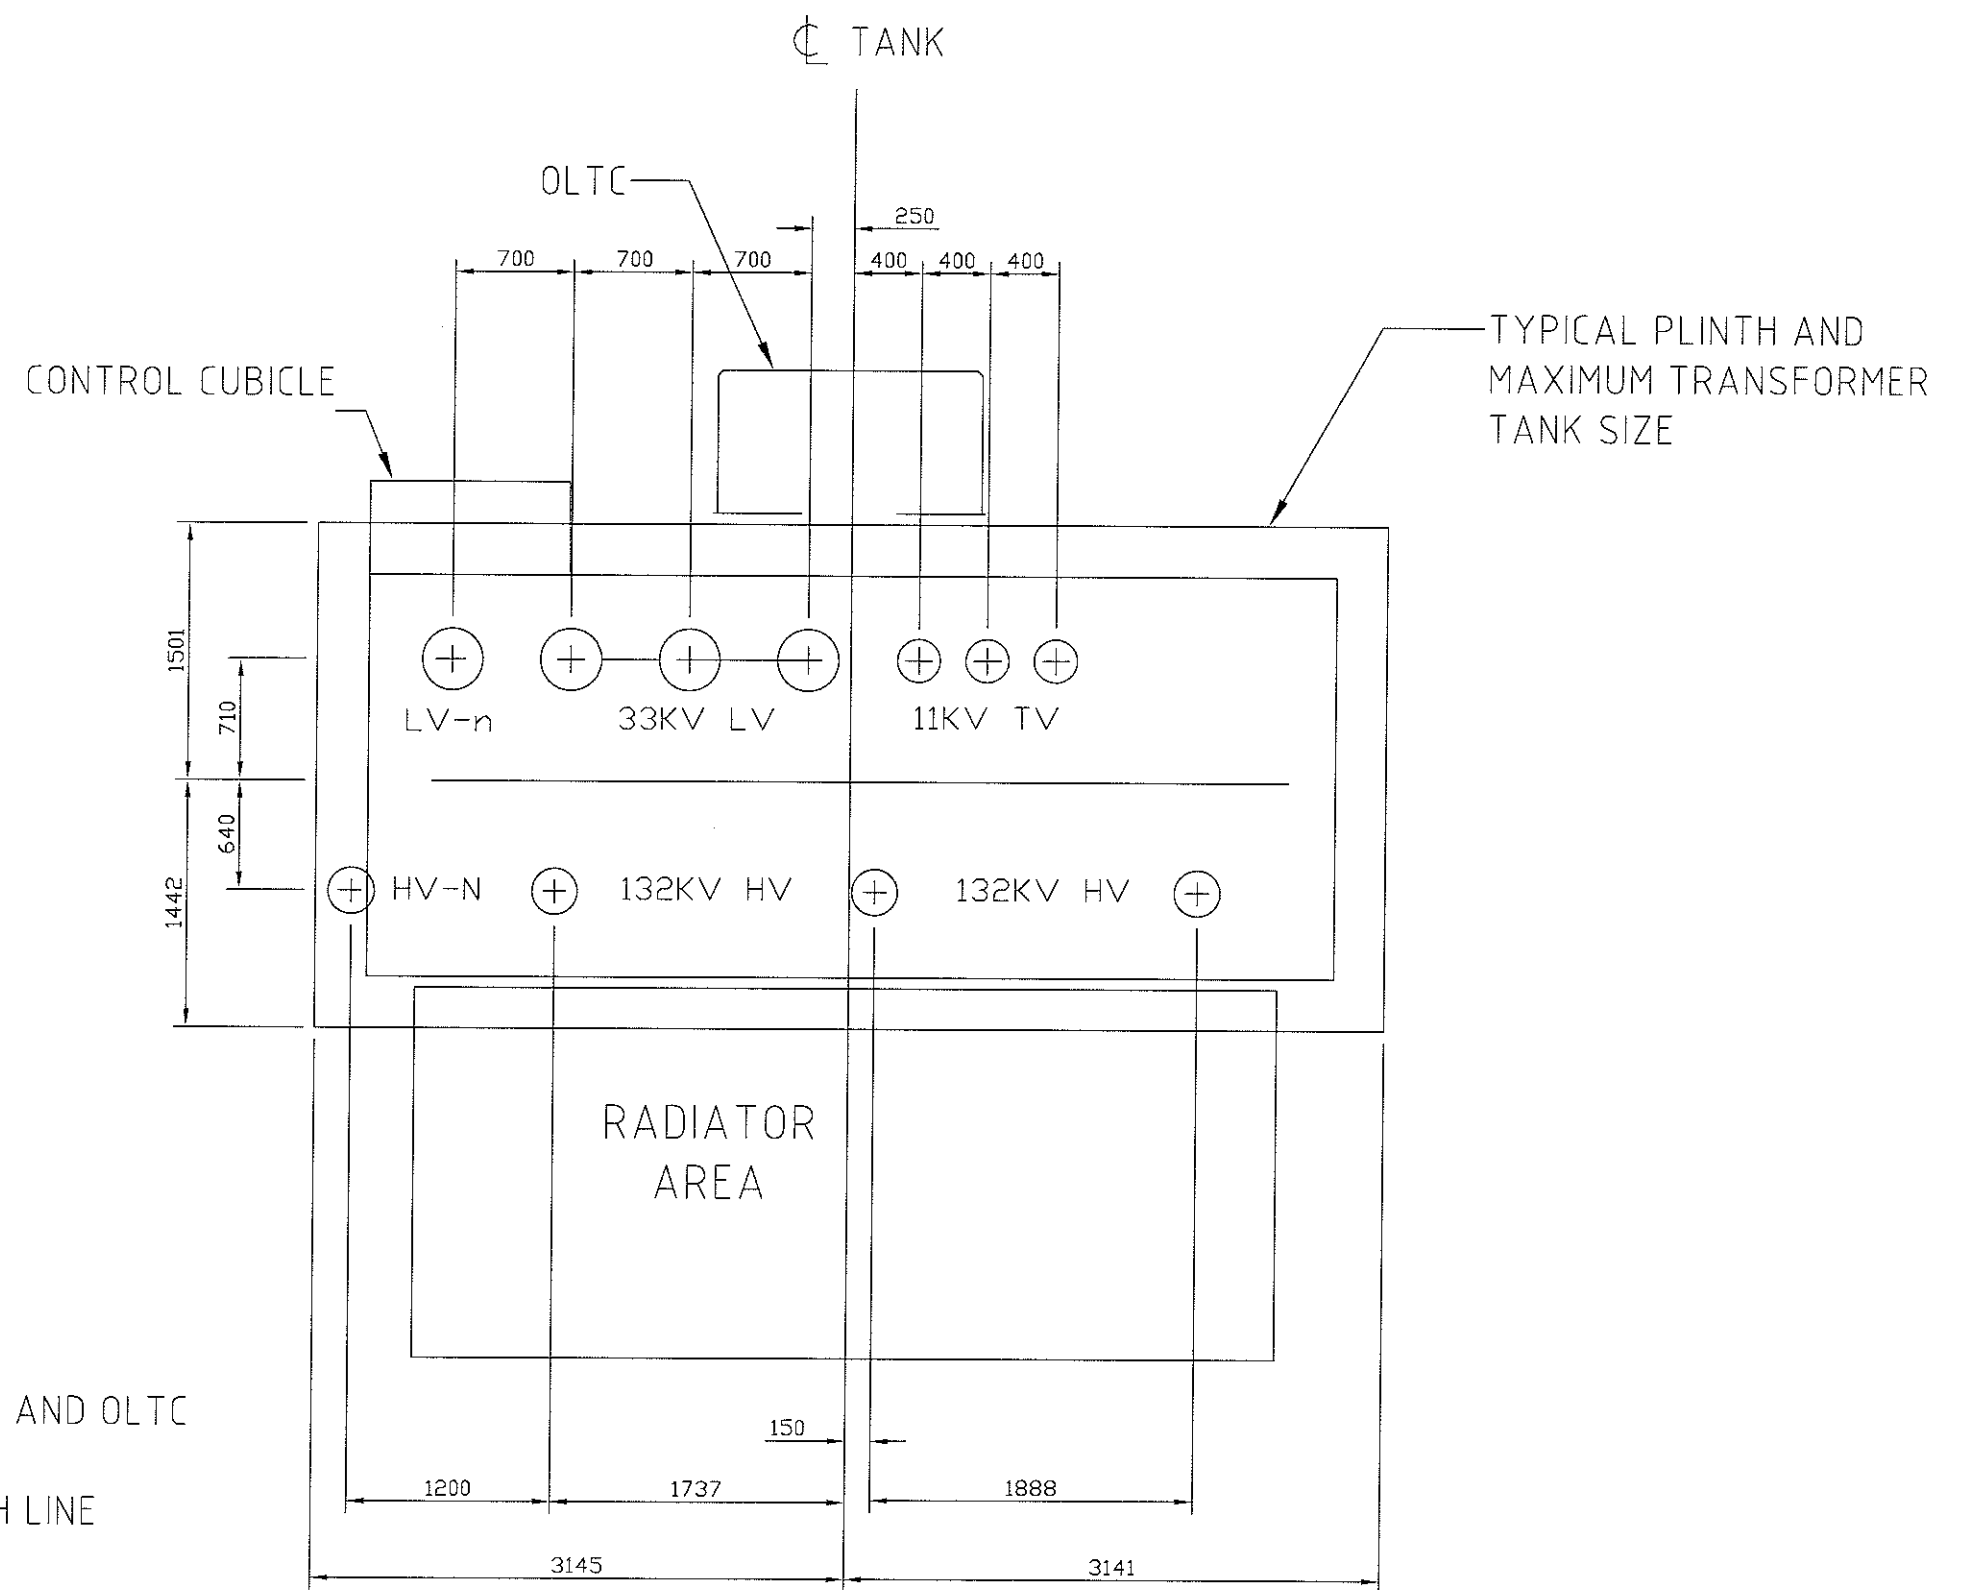

NOTES:

- THE FOLLOWING CRITERIA ARE MANDATORY:
 - BUSHING LOCATIONS
 - CABLE LOCATIONS AND QUANTITY
 - GENERAL LOCATIONS OF CONTROL CUBICLE AND OLTC
- TANK SIZE TO REMAIN WITHIN DOTTED PLINTH LINE
- RADIATORS TO REMAIN WITHIN RADIATOR AREA

AMENDMENTS	ORIGINAL	ISSUE
A		

FRAME_A2DWS_V10

	ORIGINAL SCALE	APPROVED
DRAWN	PLE	<i>Glanany</i>
DATE	12-10-11	
CH'D	PN	



TENDER BASE DESIGN
132/33/11KV TRANSFORMER 60MVA
WITH ATTACHED RADIATOR AND CABLE BUSHING
GENERAL ARRANGEMENT

REFERENCE DRAWINGS

DO NOT SCALE
DIMENSIONS IN MILLIMETRES

AUTHORISED
Dave

MGR TRANSMISSION PROJECT DEVELOPMENT 26.10.11

A2 365353 A

SHEET No 1 OF 1 SHEETS