
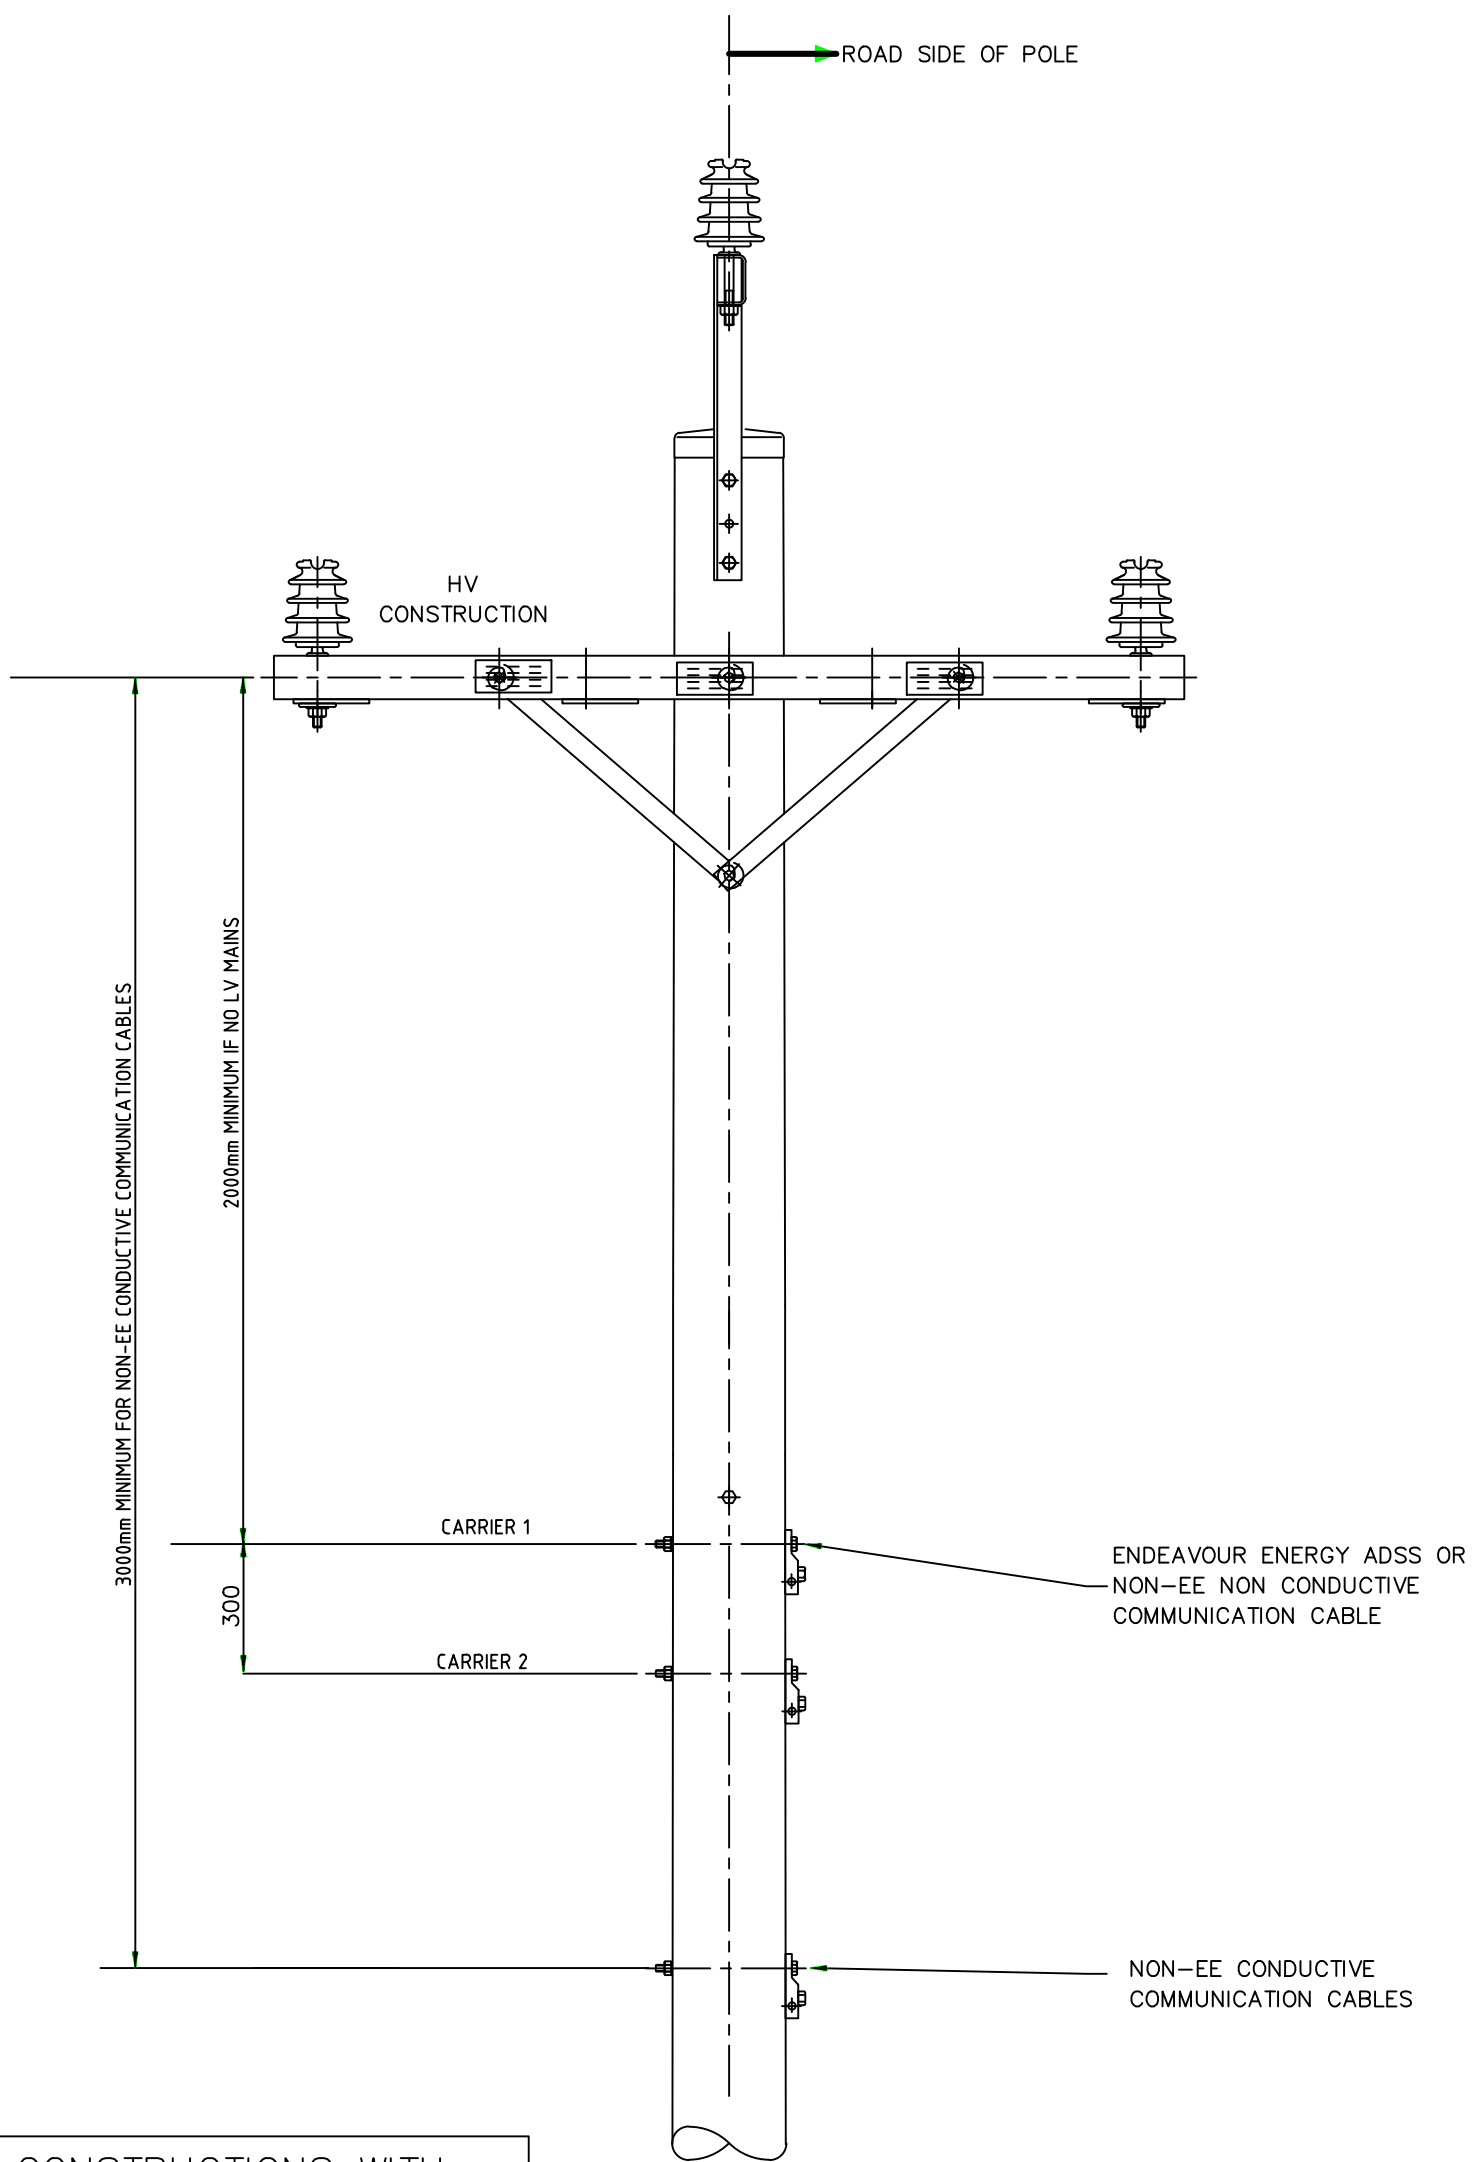
 


AMENDMENTS	
A	ORIGINAL ISSUE
JR No.	930208
B	DR'N C.R.T.
	CH'D C.R.T.
	DATE 07-2-96
	JR No 930208
BCC WAS BBCC.	
SEO	C.H.B.
C	DR'N RJH
	CH'D G.J.B.
	DATE 27-3-01
	JR No NA
ADSS SYSTEM & NOTE 2 ADDED.	
DSM	G.J.B.
D	DR'N KT
	CH'D BC
	DATE 14.01.10
	JOB No
DA	Bruce Coxon
TELSTRA PHONE CABLE & NOTE 3 ADDED, NOTE 2 REVISED.	
E	DR'N GSF
	CH'D SD
	DATE 11-8-10
	JR No NA
ADSS DIM MOD. & NOTE 2 REMOVED.	
DSM	G.J.B.
F	DR'N J.P.
	CH'D M.A.S.
	DATE 17-02-14
	JR No NA
SUPPORT BKT ADDED TO X-ARM.	
DSM	M.A.S.
G	DR'N SM
	CH'D BH
	DATE 24-01-18
	JR No NA
MOVED LV AND SL TO SHEET 2. ADDED CONDUCTIVE COMM CLEARANCE. UPDATED NOTES.	
MAM	BH

	5	6
NOTES		
1. REFER TO MCI0002 FOR FURTHER REQUIREMENTS 2. FOR JOINT USE POLES WITH HV AND LV CONSTRUCTIONS, THE CLEARANCES TO LV CABLES, AS PER SHEET 2 AND TABLE 3 IN MCI 0002 ARE REQUIRED.		

 

CONSTRUCTIONS WITH
BARE HV MAINS ONLY.
REFER TO SHEET 2 FOR
LV AND SL
CLEARANCES

		© This drawing and the copyright therein is the property of Endeavour Energy and may not be copied, reproduced, distributed, loaned or used without the written consent of Endeavour Energy.			
		Endeavour Energy			
	ORIGINAL SCALE 1:12	APPROVED <i>C.BROWN</i>		REFERENCE DRAWINGS	
				DO NOT SCALE DIMENSIONS IN MILLIMETRES	AUTHORISED <i>W.Isley</i>
DRAWN	C.R.T.			MAINS DEVELOPMENT MANAGER 13-02-96	
DATE	17-2-95	COMMUNICATION CABLE CLEARANCES ON POLE WITH BARE MAINS			
CH'D	C.R.T.				
				A4	078518 G
				SHEET No 1 OF 2 SHEETS	