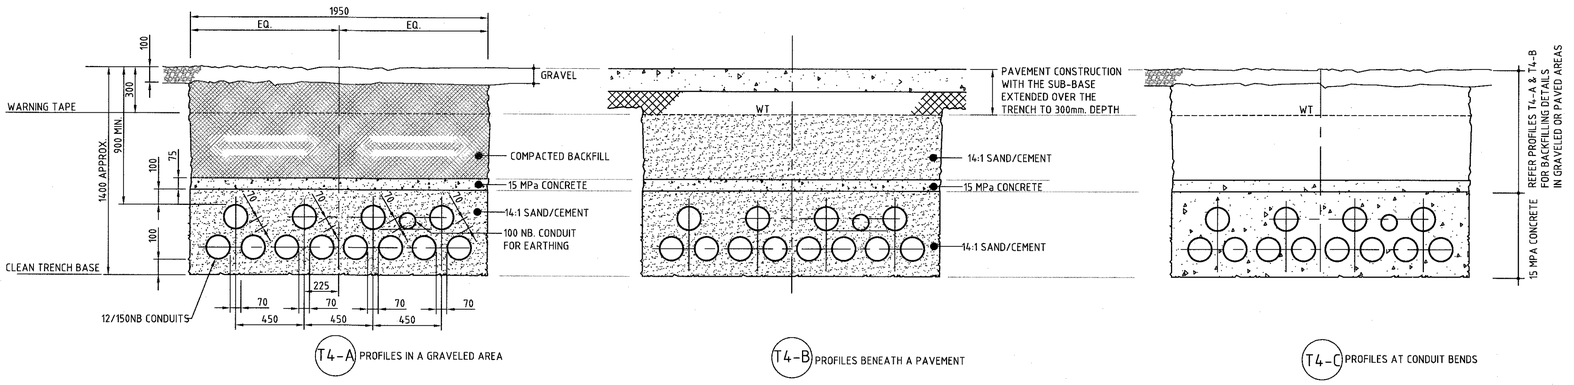


T4-A PROFILES IN A GRAVELED AREA

T4-B PROFILES BENEATH A PAVEMENT

T4-C PROFILES AT CONDUIT BENDS


TRANSFORMER CONDUITS - FOUR CABLES PER PHASE

CONDUITS:-12x150NB & 1x100 NB. FOR EARTHING.

NOTE: - Tx. POWER CABLES EXTEND FROM THE BASEMENT WALLING OF A CONTROL BUILDING TO CABLE PIT WITHIN A Tx. ENCLOSURE.

REFER DRAWING A366060 FOR CONDUIT, COMPACTED BACKFILL AND 14:1 SAND/CEMENT NOTES

NOTES TO THE ARCHITECT
- THE INFORMATION CONTAINED IN THIS DRAWING IS FOR THE USE OF ARCHITECTS & / OR SUB-CONSULTANTS
- DETAILS SHALL BE REVIEWED IN RELATION TO THEIR USE ON A PARTICULAR PROJECT & MODIFIED AS APPROPRIATE.
- THIS DRAWING IS NOT FOR ISSUE TO TENDERERS OR CONSTRUCTION CONTRACTORS
- REFER TO EE. FOR ANY CLARIFICATION

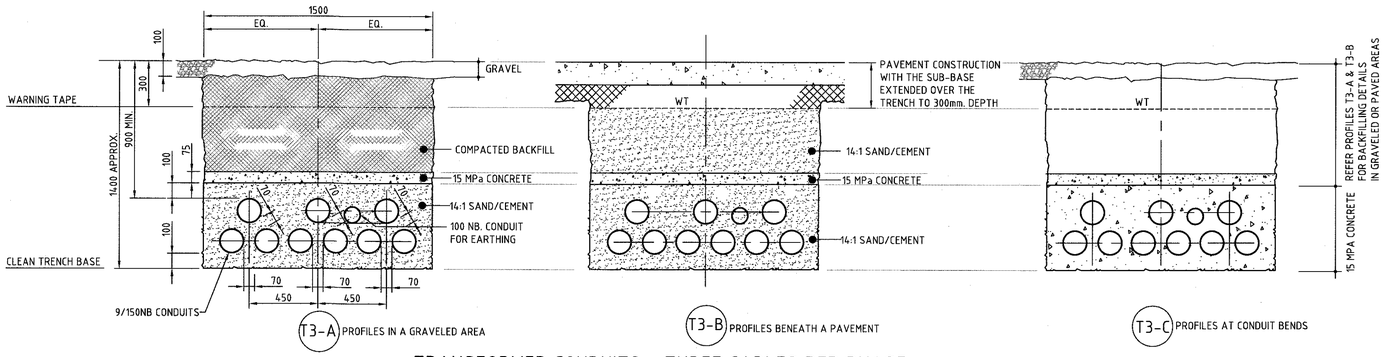


T3-A PROFILES IN A GRAVELED AREA

T3-B PROFILES BENEATH A PAVEMENT

T3-C PROFILES AT CONDUIT BENDS

TRANSFORMER CONDUITS - THREE CABLES PER PHASE

CONDUITS:- 9x150NB & 1x100 NB. FOR EARTHING.

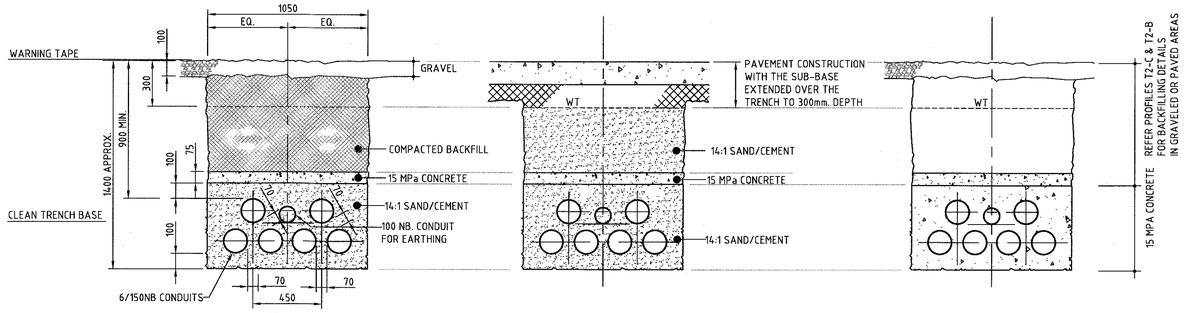


T2-A PROFILES IN A GRAVELED AREA

T2-B PROFILES BENEATH A PAVEMENT

T2-C PROFILES AT CONDUIT BENDS

TRANSFORMER CONDUITS - TWO CABLES PER PHASE

CONDUITS:- 6x150NB & 1x100 NB. FOR EARTHING.

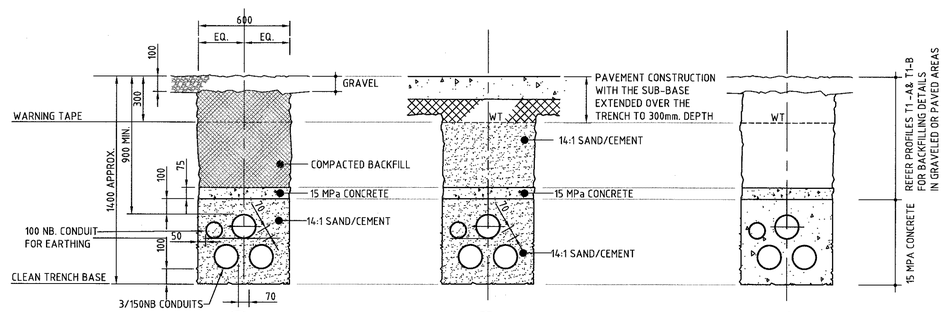

T1-A PROFILES IN A GRAVELED AREA

T1-B PROFILES BENEATH A PAVEMENT

T1-C PROFILES AT CONDUIT BENDS

TRANSFORMER CONDUITS - ONE CABLE PER PHASE

CONDUITS:- 3x150NB & 1x100 NB. FOR EARTHING.

ABBREVIATIONS:

EE - ENDEAVOR ENERGY	HD - HEAVY DUTY
WT- WARNING TAPE	HV - HIGH VOLTAGE
NB - NOMINAL BORE	LV - LOW VOLTAGE
OD - OUTSIDE DIAMETER	

AMENDMENTS: A ORIGINAL ISSUE - Job No.

© This drawing and the copyright therein is the property of Endeavour Energy and may not be copied, reproduced, distributed, loaned or used without the written consent of Endeavour Energy.

ORIGINAL SCALE 1:20

APPROVED G.N.Simpson

DRAWN BM/GNS

DATE 13/10/2011

CH'D

Endeavour Energy

MAINS FEEDERS AND AUXILIARY TRANSFORMER CONDUITS 366060

REFERENCE DRAWINGS

DO NOT SCALE DIMENSIONS IN MILLIMETRES

AUTHORISED

MGR TRANSMISSION PROJECT DEVELOPMENT 4.3.12

STANDARD TRENCH PROFILES WITHIN A SUBSTATION TRANSFORMER CONDUITS

A1 369643 Rev. A

SHEET No 1 OF 1 SHEETS

FRAME_A1DWG_v10