


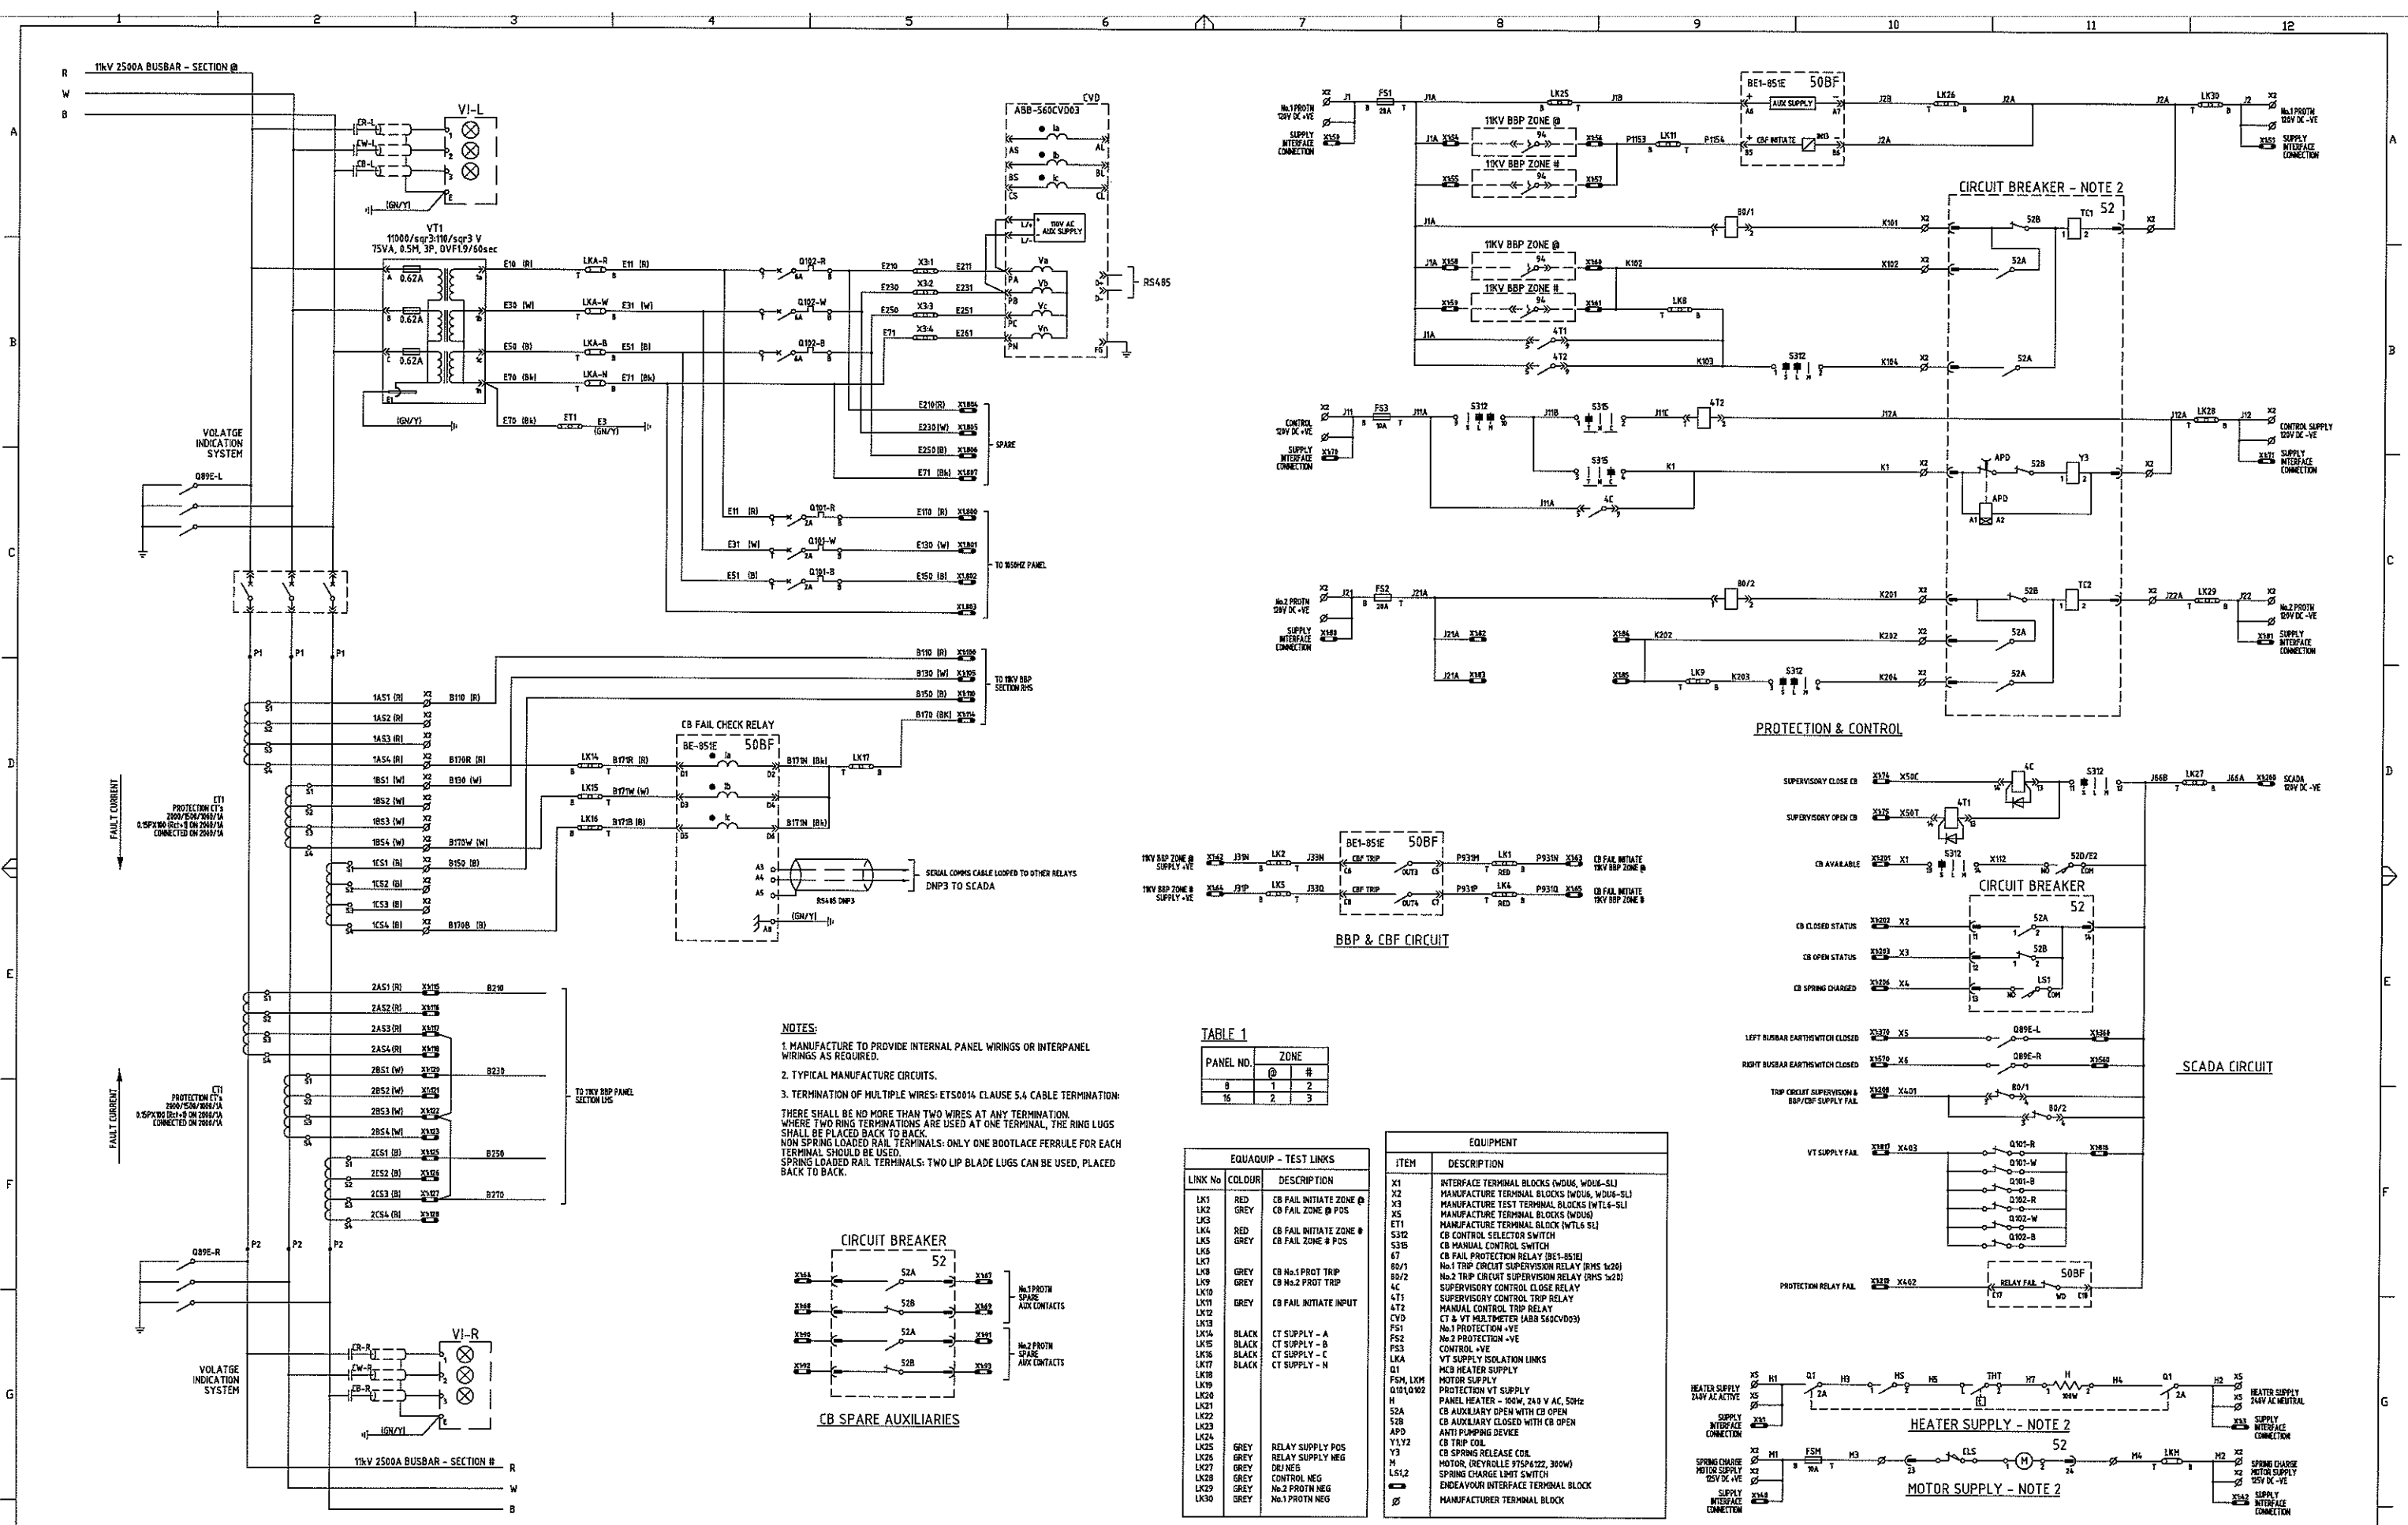

NOTES:

1. MANUFACTURE TO PROVIDE INTERNAL PANEL WIRINGS OR INTERPANEL WIRINGS AS REQUIRED.
2. TYPICAL MANUFACTURE CIRCUITS.
3. TERMINATION OF MULTIPLE WIRES: ETS0014 CLAUSE 5.4 CABLE TERMINATION: THERE SHALL BE NO MORE THAN TWO WIRES AT ANY TERMINATION. WHERE TWO RING TERMINATIONS ARE USED AT ONE TERMINAL, THE RING LUGS SHALL BE PLACED BACK TO BACK. NON SPRING LOADED RAIL TERMINALS: ONLY ONE BOOTLACE FERRULE FOR EACH TERMINAL SHOULD BE USED. SPRING LOADED RAIL TERMINALS: TWO LIP BLADE LUGS CAN BE USED, PLACED BACK TO BACK.

TABLE 1

PANEL NO.	ZONE	#
8	1	2
16	2	3

EQUAQUIP - TEST LINKS			EQUIPMENT	
LINK NO	COLOR	DESCRIPTION	ITEM	DESCRIPTION
LK1	RED	CB FAIL INITIATE ZONE #	X1	INTERFACE TERMINAL BLOCKS (WD06, WD06-SL)
LK2	GREY	CB FAIL ZONE # POS	X2	MANUFACTURE TERMINAL BLOCKS (WD06, WD06-SL)

