


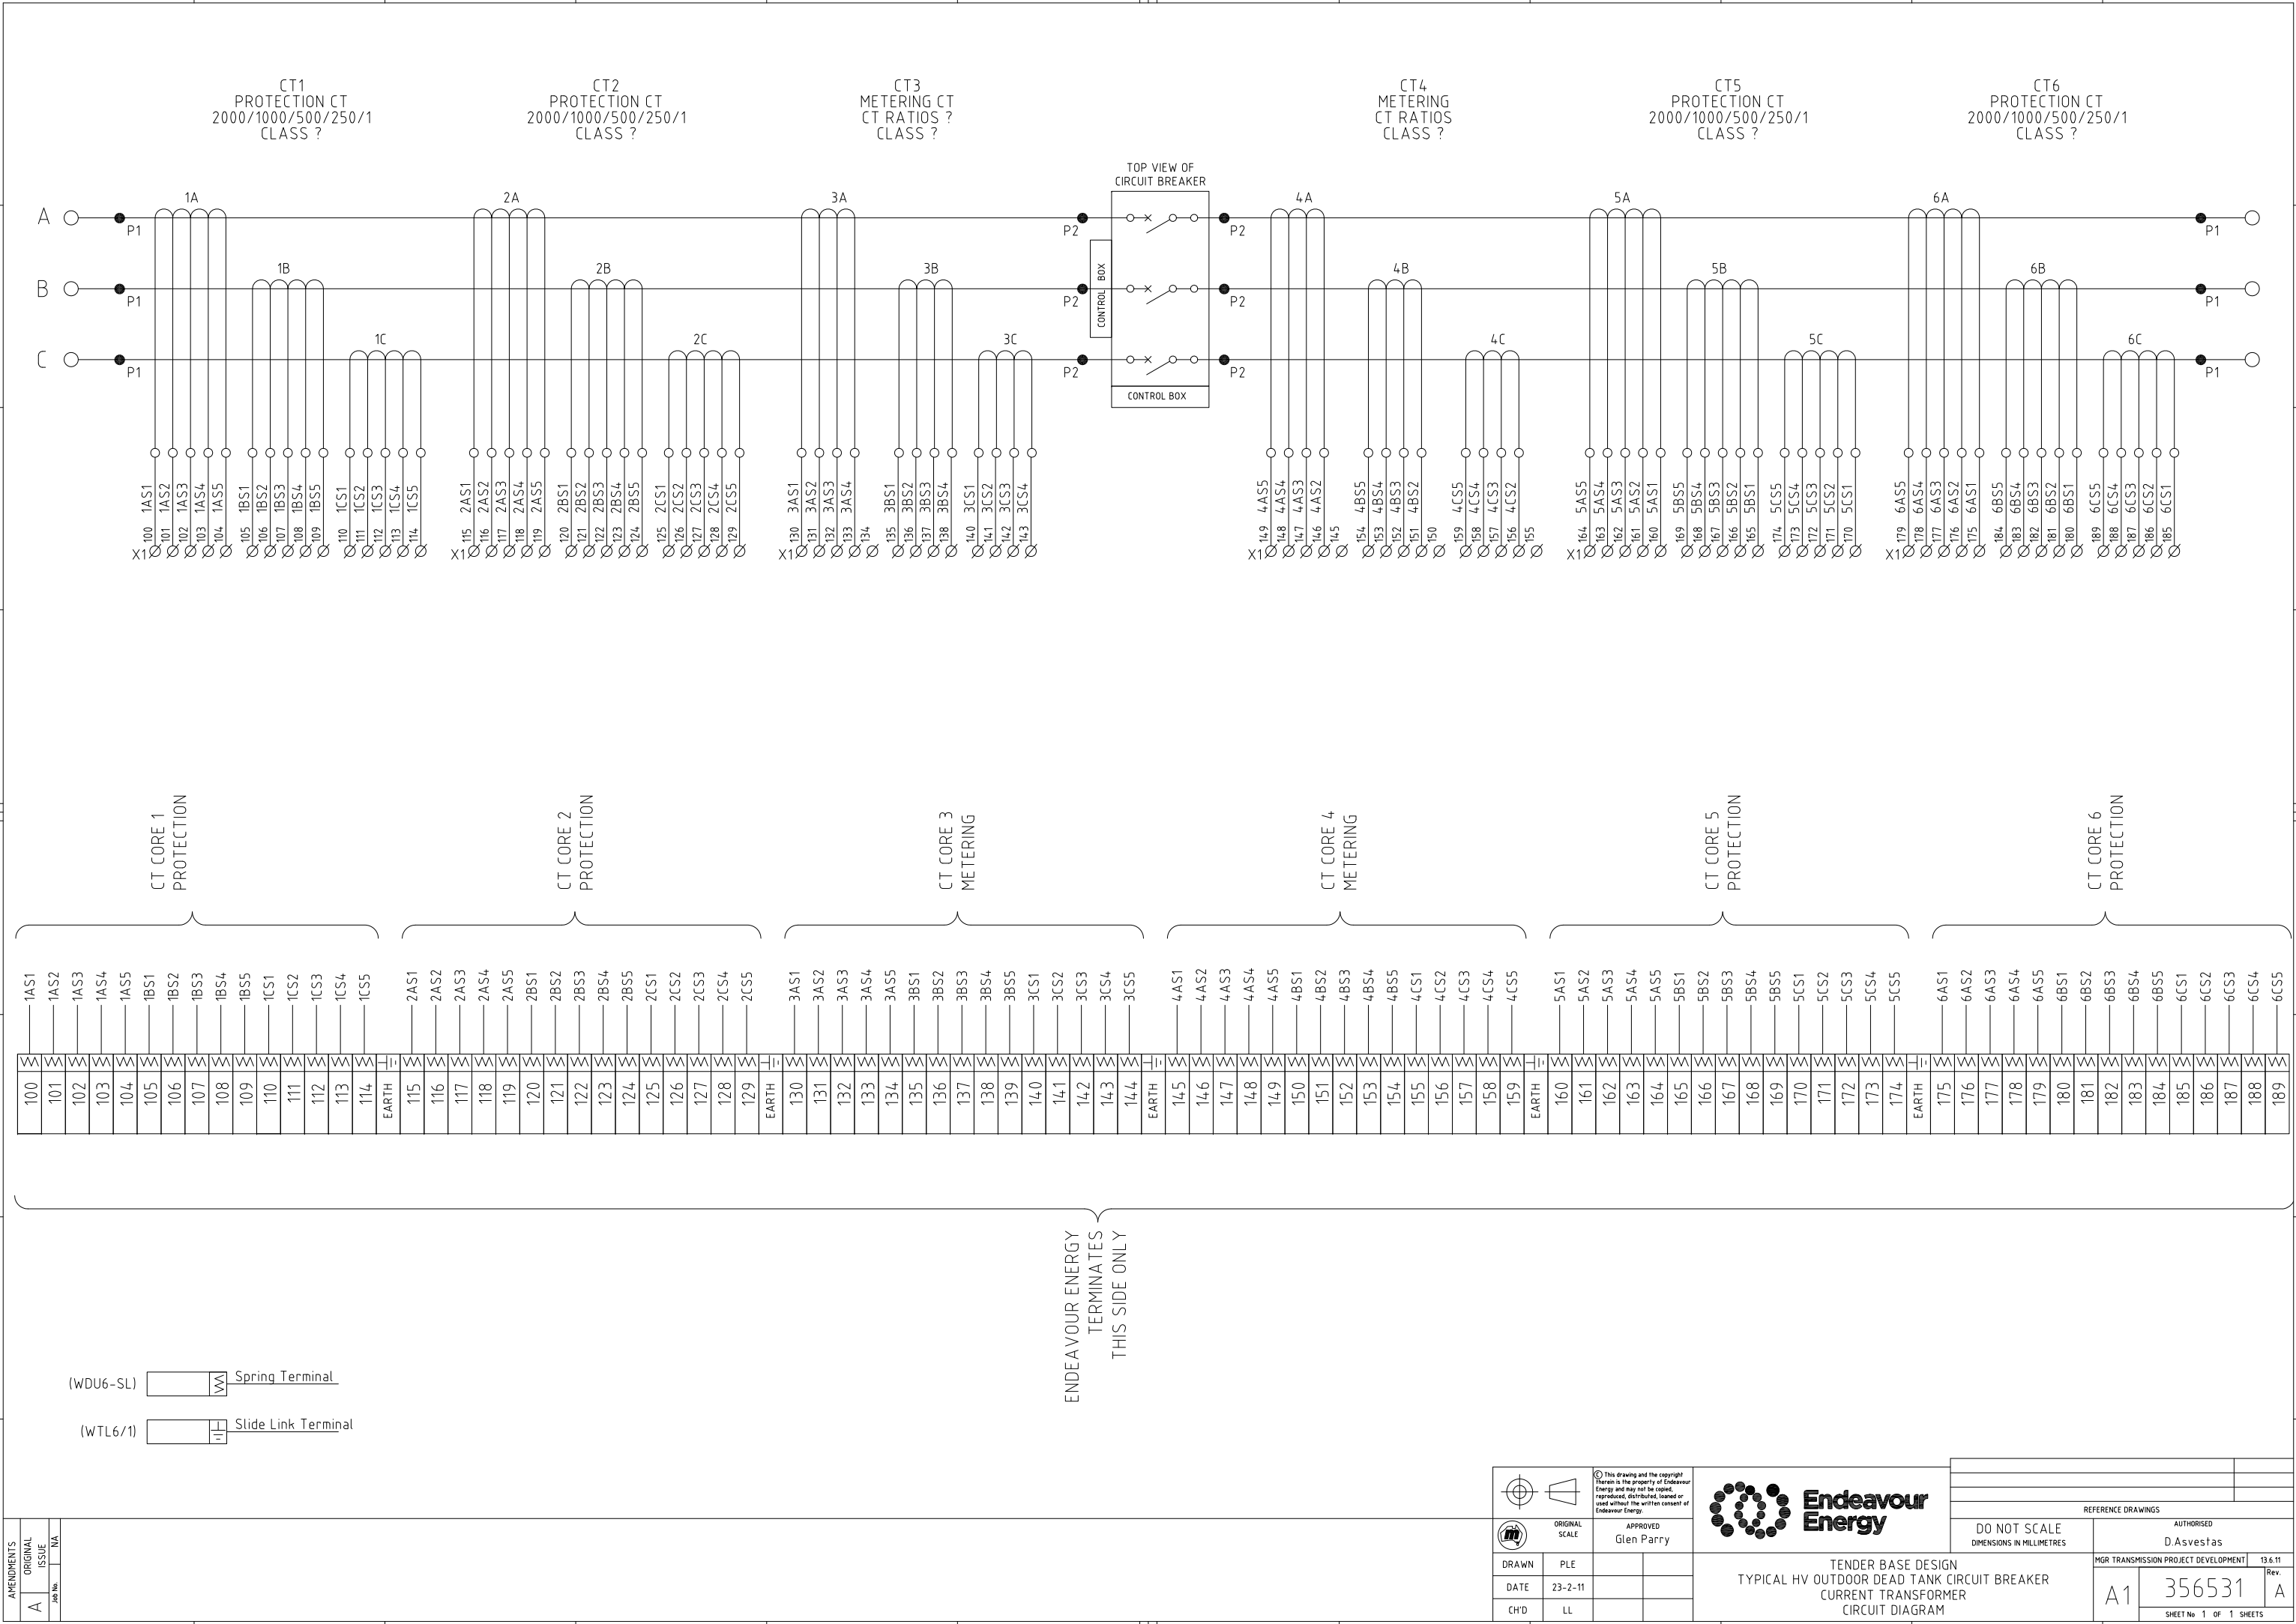

AMENDMENTS	
ORIGINAL	ISSUE
A	1
Job No.	N/A

1
2
3
4
5
6
7
8
9
10
11
12

(WDU6-SL)  Spring Terminal

(WTL6/1)  Slide Link Terminal

ENDEAVOUR ENERGY
TERMINATES
THIS SIDE ONLY



Endeavour Energy

DO NOT SCALE
DIMENSIONS IN MILLIMETRES

REFERENCE DRAWINGS

AUTHORISED D.Asvestas	
MGR TRANSMISSION PROJECT DEVELOPMENT	13.6.11
A1	356531
SHEET No. 1 OF 1 SHEETS	

DRAWN	PLE	
DATE	23-2-11	
CH'D	LL	

APPROVED
Glen Parry

TENDER BASE DESIGN
TYPICAL HV OUTDOOR DEAD TANK CIRCUIT BREAKER
CURRENT TRANSFORMER
CIRCUIT DIAGRAM