


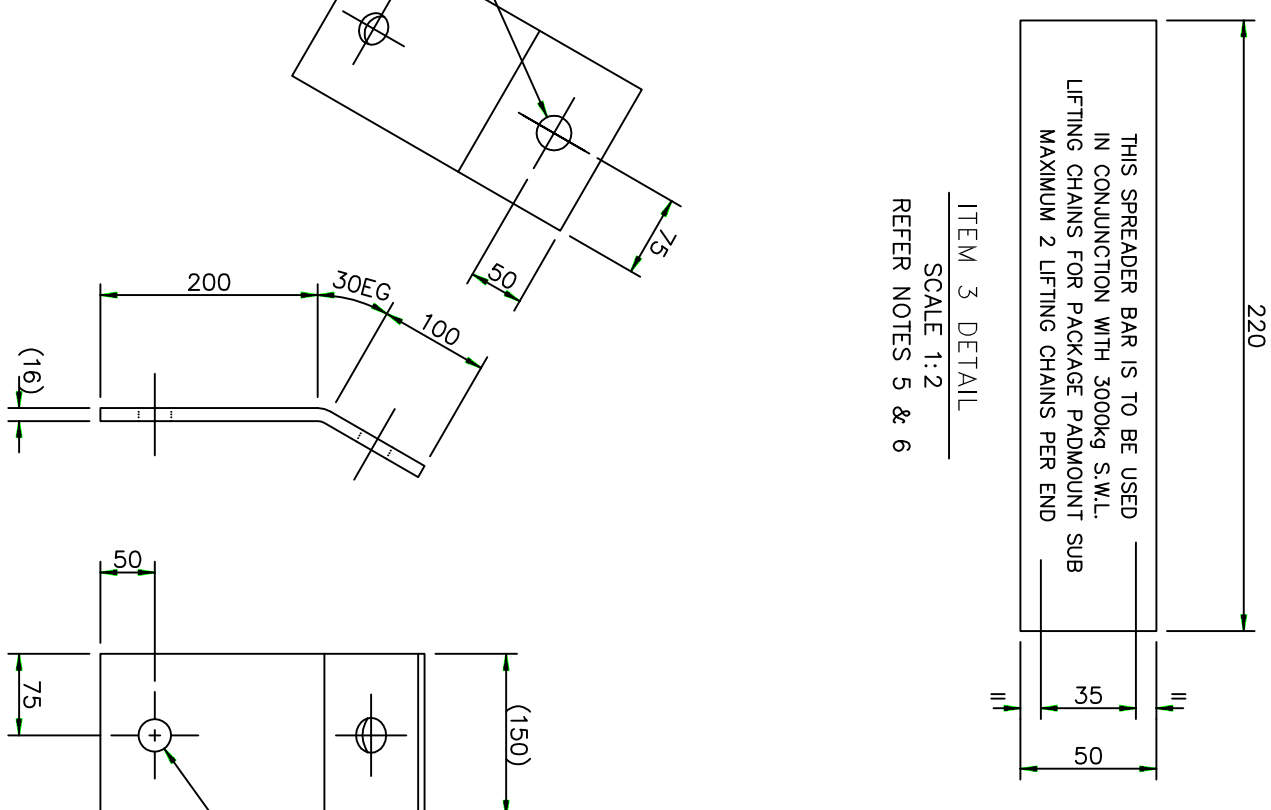
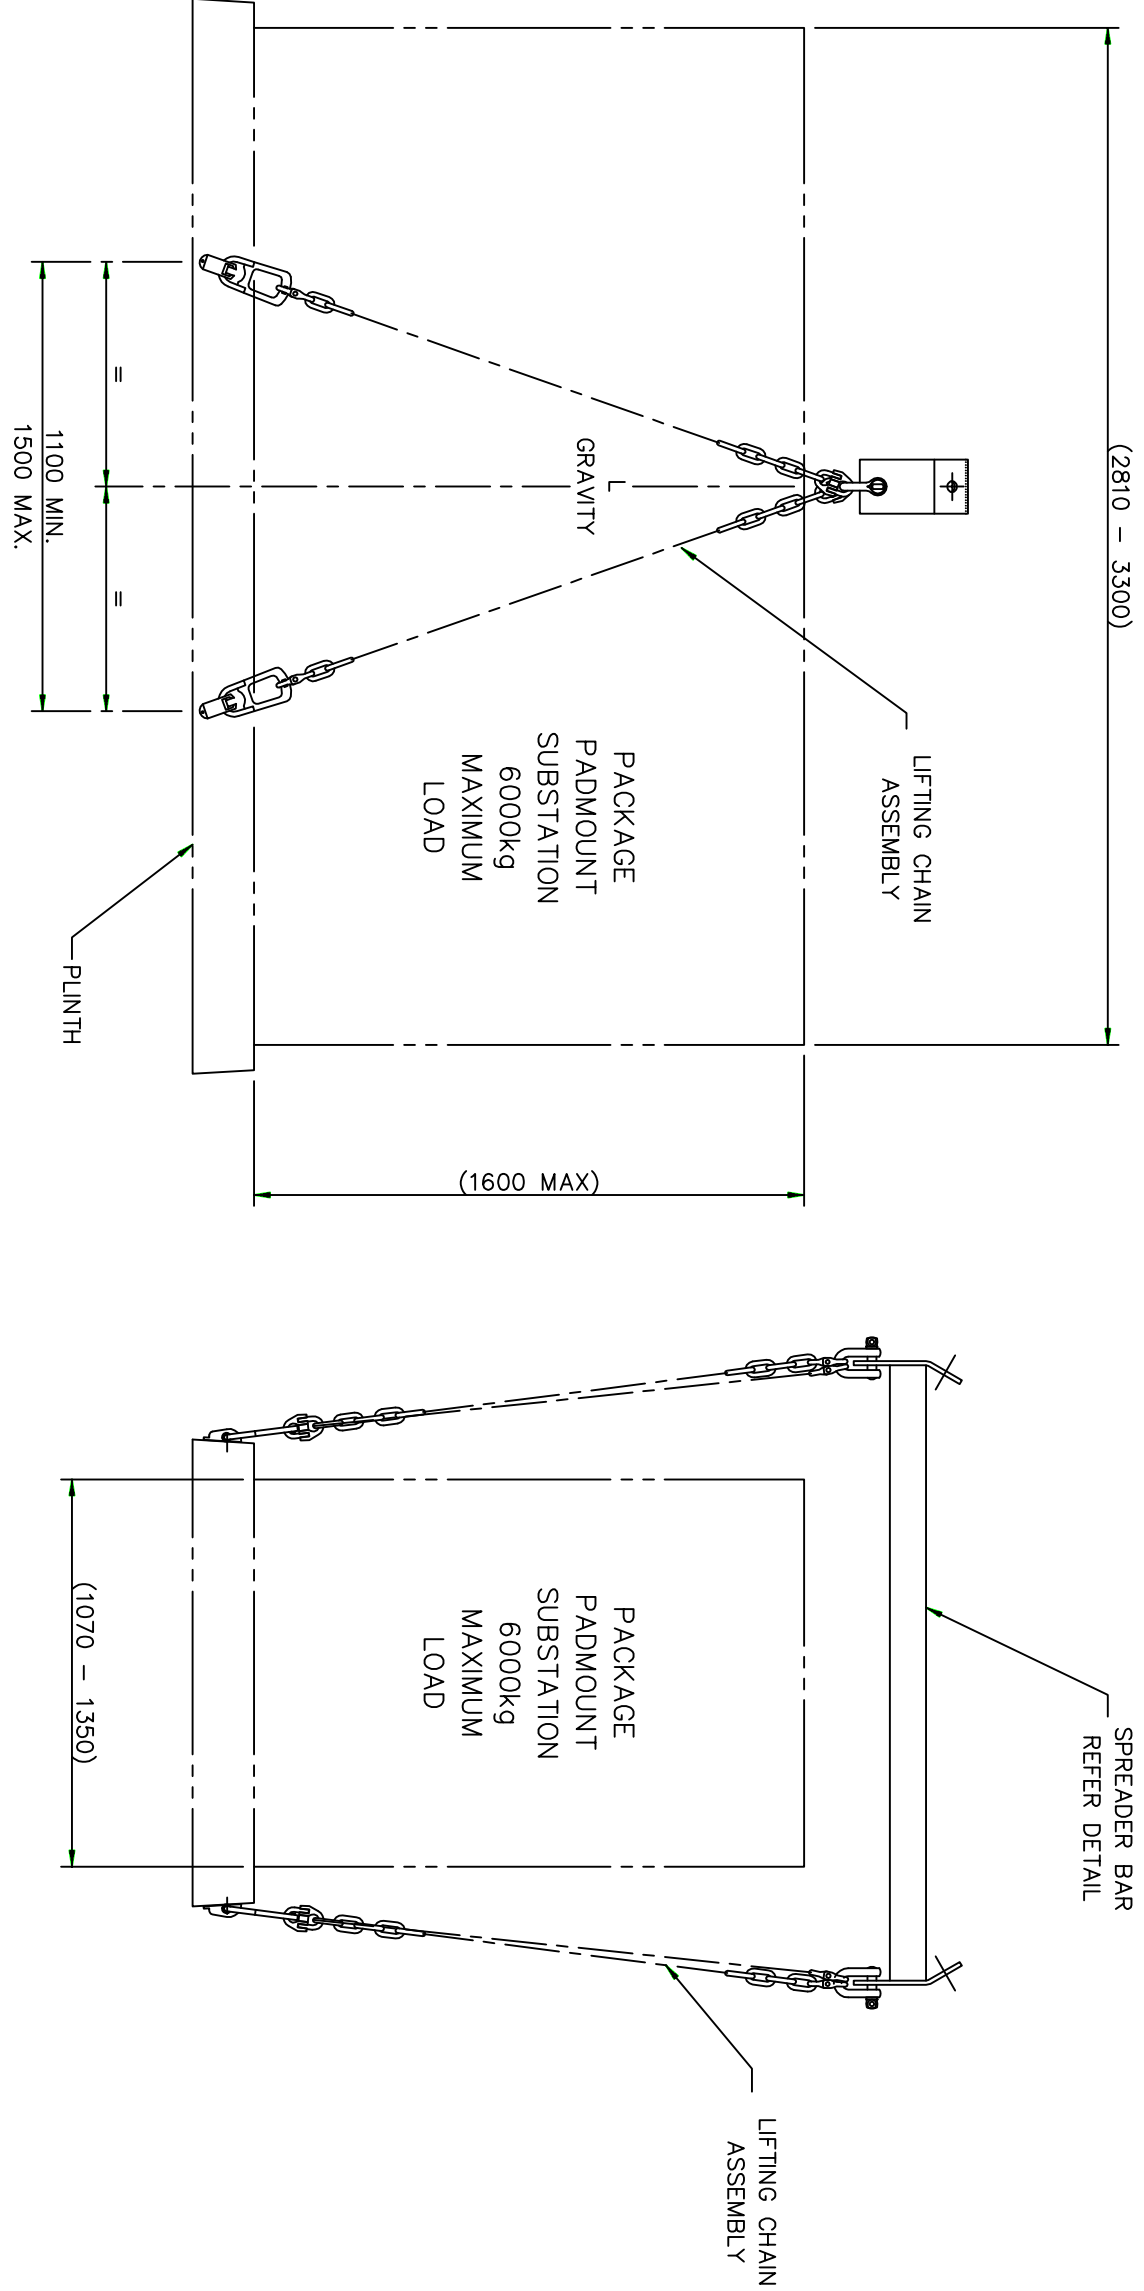


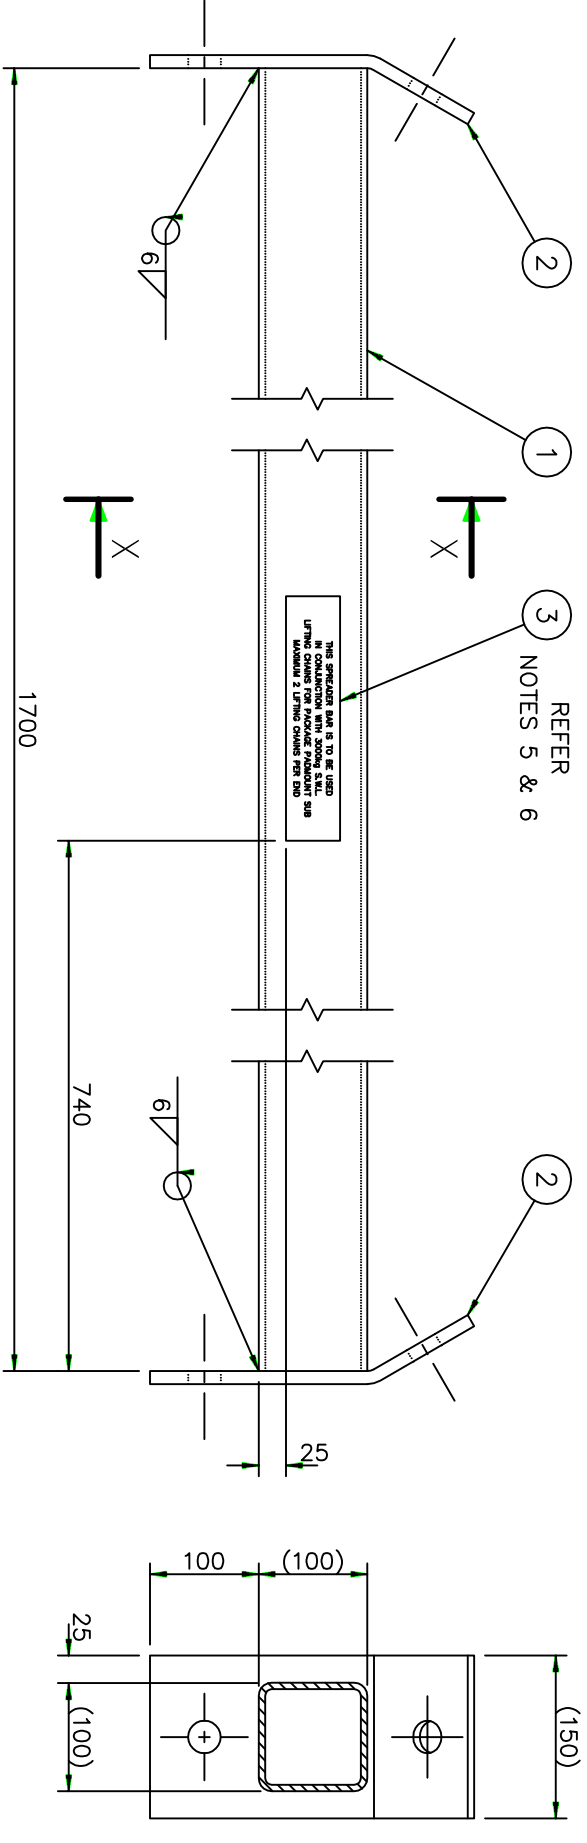

ITEM 2 DETAIL
SCALE 1:5
(2 OFF REQUIRED)

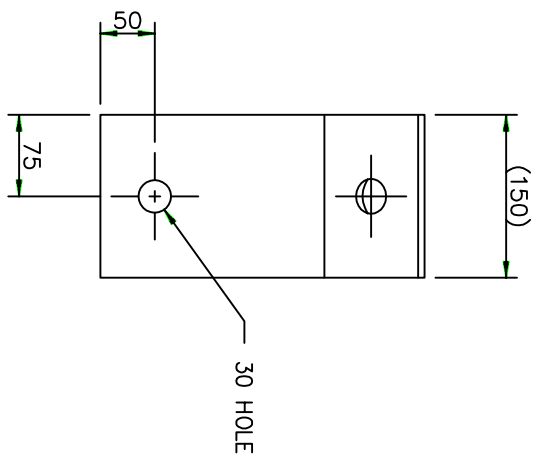

SECTION "X-X"

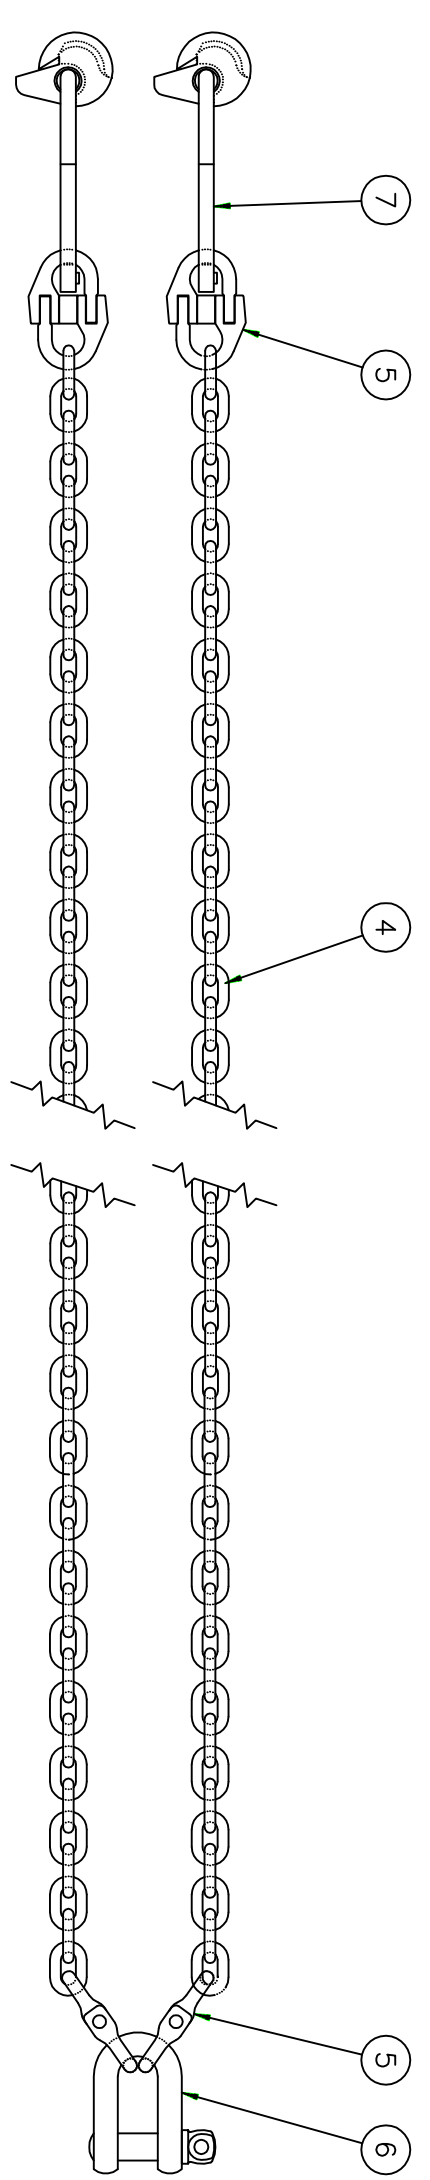

SCALE 1:5
REFER NOTE 3
(2 OFF REQUIRED)

ITEM	PART	PRG	DESCRIPTION	QTY	REMARK
1	-	-	TUBE STEEL RHS 100 x 100 x 6 x 1700 LG	1	-
2	-	-	BAR STEEL FLAT 150 x 16 x 305 LG	2	DETAIL
3	-	-	SHEET ALUMINIUM 3 x 50 x 220 LG	1	DETAIL
4	-	-	PHAN (GUINNEBO) SIZE 10 DIA. GRADE 80 CODE KL-10-8 (MAX. LOAD 3.2t) 34 LINKS (1620 LG)	4	-
5	-	-	COUPLING LINK (GUINNEBO) TYPE G CODE G-10-8 (MAX. LOAD 3.2 t)	8	-
6	-	-	SHACKLE DEE ALLOY GRADE 5 NOM. SIZE 22 DIA. GALV. (WLL 6.5t)	2	-
7	-	-	LIFTING EYE UNIVERSAL GALV. (REID SWIFTLIFT) (SWL 2.5t)	4	-

AMENDMENTS	
A	ORIGINAL ISSUE
J R No.	950032
DRN	0422
CH'D	0422
DATE	15-1-96
JR No	960004
TENDER SPECIFICATION FROM TITLE BLOCK DELETED	
M.S.S.	JK
DRN	0422
CH'D	0422
DATE	23-10-97
JR No	970067
DIMS 1700, 740 WERE 1400 & 590 (F3). ITEM 4 WAS 50 LINKS. PADMOUNT WAS 4500kg MAXIMUM LOAD. 1100 MIN, 1500 MAX DIMS ADDED (D2). TITLE WAS "11kV PACKAGE "	
M.N.S.A.	JK
DRN	0422
CH'D	0422
DATE	24-11-97
JR No	970067
ITEM 1 WAS 1400LG ITEM 2 WAS 12 THK	
M.N.S.A.	JK

DO NOT SCALE
DIMENSIONS IN MILLIMETRES

REFERENCE DRAWINGS
C. Howitt

PACKAGE PADMOUNT SUBSTATION
LIFTING ARRANGEMENT & DETAILS

A1078481D

SHEET No. 1 OF 1 SHEETS

ORIGINAL AS SHOWN

DATE 04-7-95

CH'D 0422

APPROVED C. Howitt