


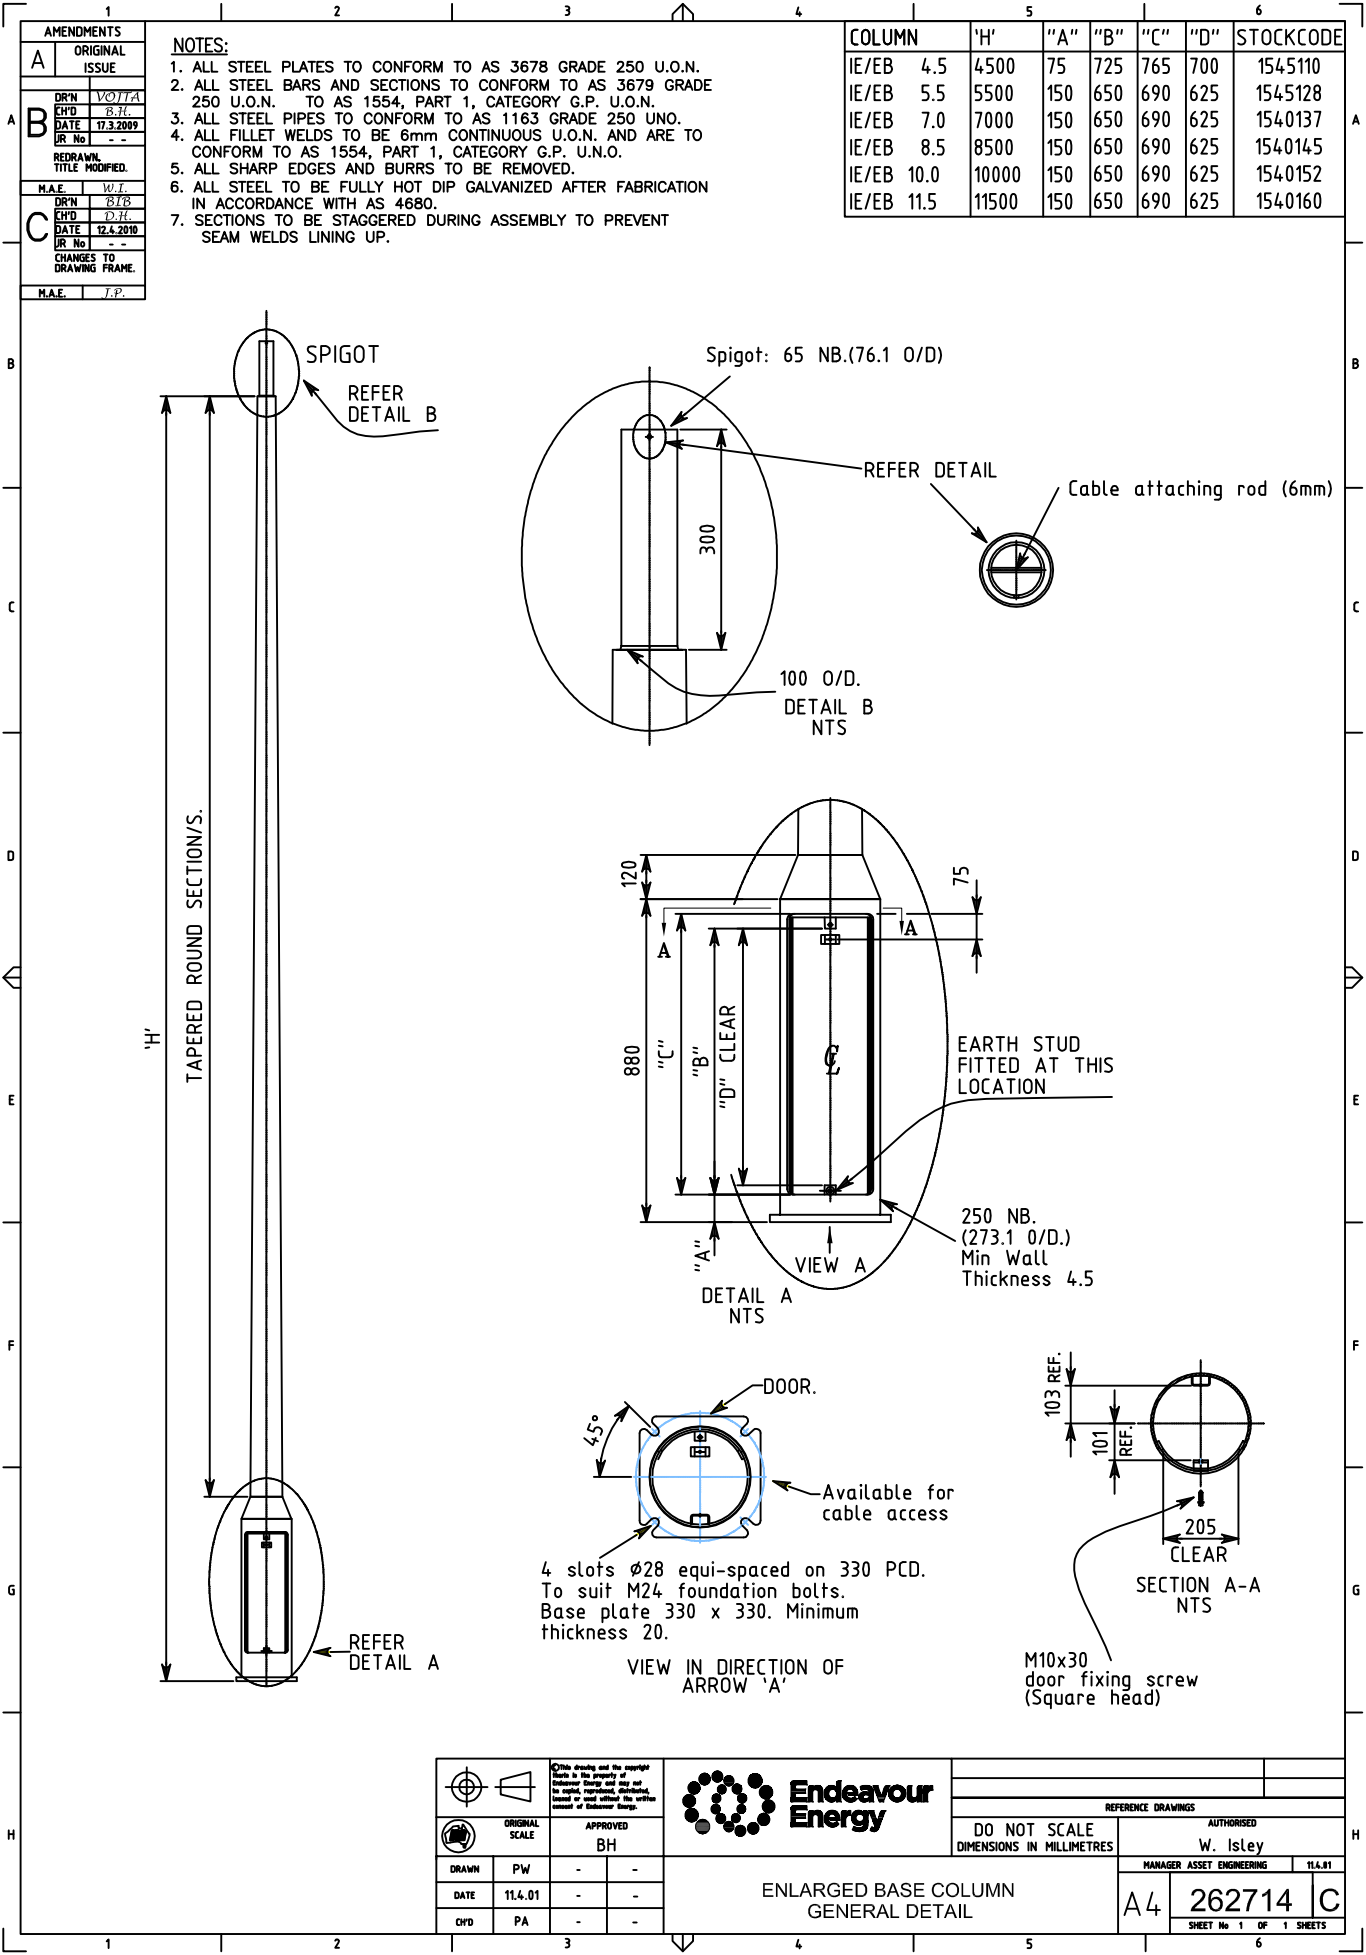

		REFERENCE DRAWINGS	
DO NOT SCALE DIMENSIONS IN MILLIMETRES		AUTHORISED W. Isley	
ENLARGED BASE COLUMN GENERAL DETAIL		MANAGER ASSET ENGINEERING 11.4.11	
A4		262714 C	
SHEET No 1 OF 1 SHEETS			