


AMENDMENTS			NOTES	
A	ORIGINAL ISSUE		1. MATERIAL: 40mm UPVC HEAVY DUTY RIGID CONDUIT TO AS 2053.	
	J R No.	920057		
B	D'RN	D.J.Z.		
	CH'D	D.J.Z.		
	DATE	25-2-93		
	JR No	930037		
SOCKET ADDED ONE END				
	M.S.D.	B.MCD.		
C	D'RN	P.C.		
	CH'D	A.W.		
	DATE	13-7-23		
	JR No	N/A		
SAP MATERIAL No ADDED				
	APP	K.S.		

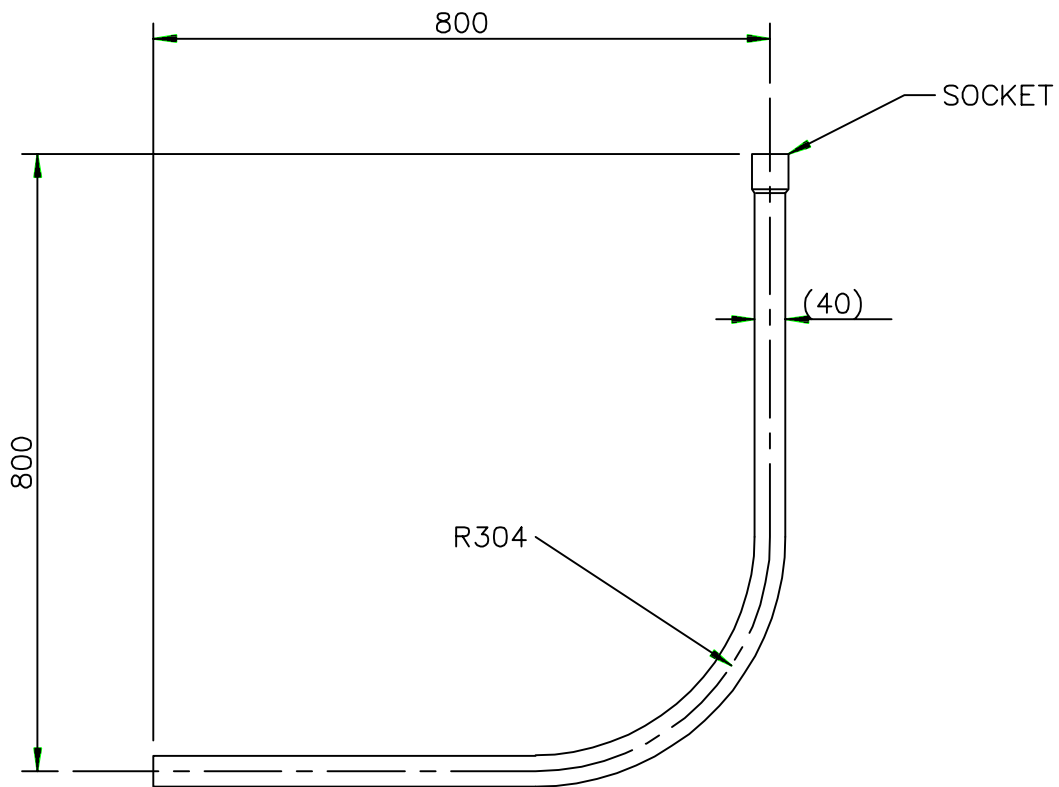

VOCAB No SC15742

SAP MATERIAL No 1000007540

		D.B.Britten/CH	
		17-9-92	
DRAWN	D.J.Z.	ORIGINAL SCALE 1:10	
DATE	D.J.Z.	APPROVED C.Howat	
CH'D	Stamp	A4	
URD PILLAR CONSUMERS SERVICE CONDUIT BEND DETAIL		075108	
		SHEET No 1 OF 1 SHEETS	