


A

B

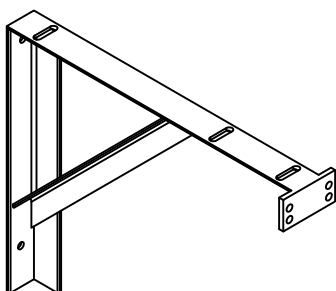

D



F



H

1

- 5

MARKED UP FOR PROPOSED SUBSTATION AT:

A

B


F



H



FRONT VIEW

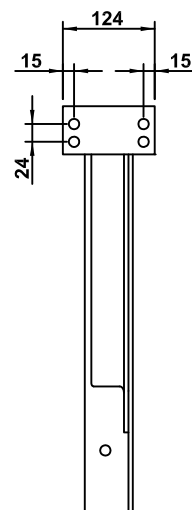

ITEM 1

DRAFT



**Endeavour
Energy**

HV & LV SW/GR TRENCH DETAIL	297547
COVER PLATE & SUPPORT ANGLE DT	297555

REFERENCE DRAWINGS	
SALE	AUTHORISED
METRES	W. Isley
	MANAGER ASSET ENGINEERING
	08/07/05

A4	297556	C
SHEET No. 1 OF 1		