


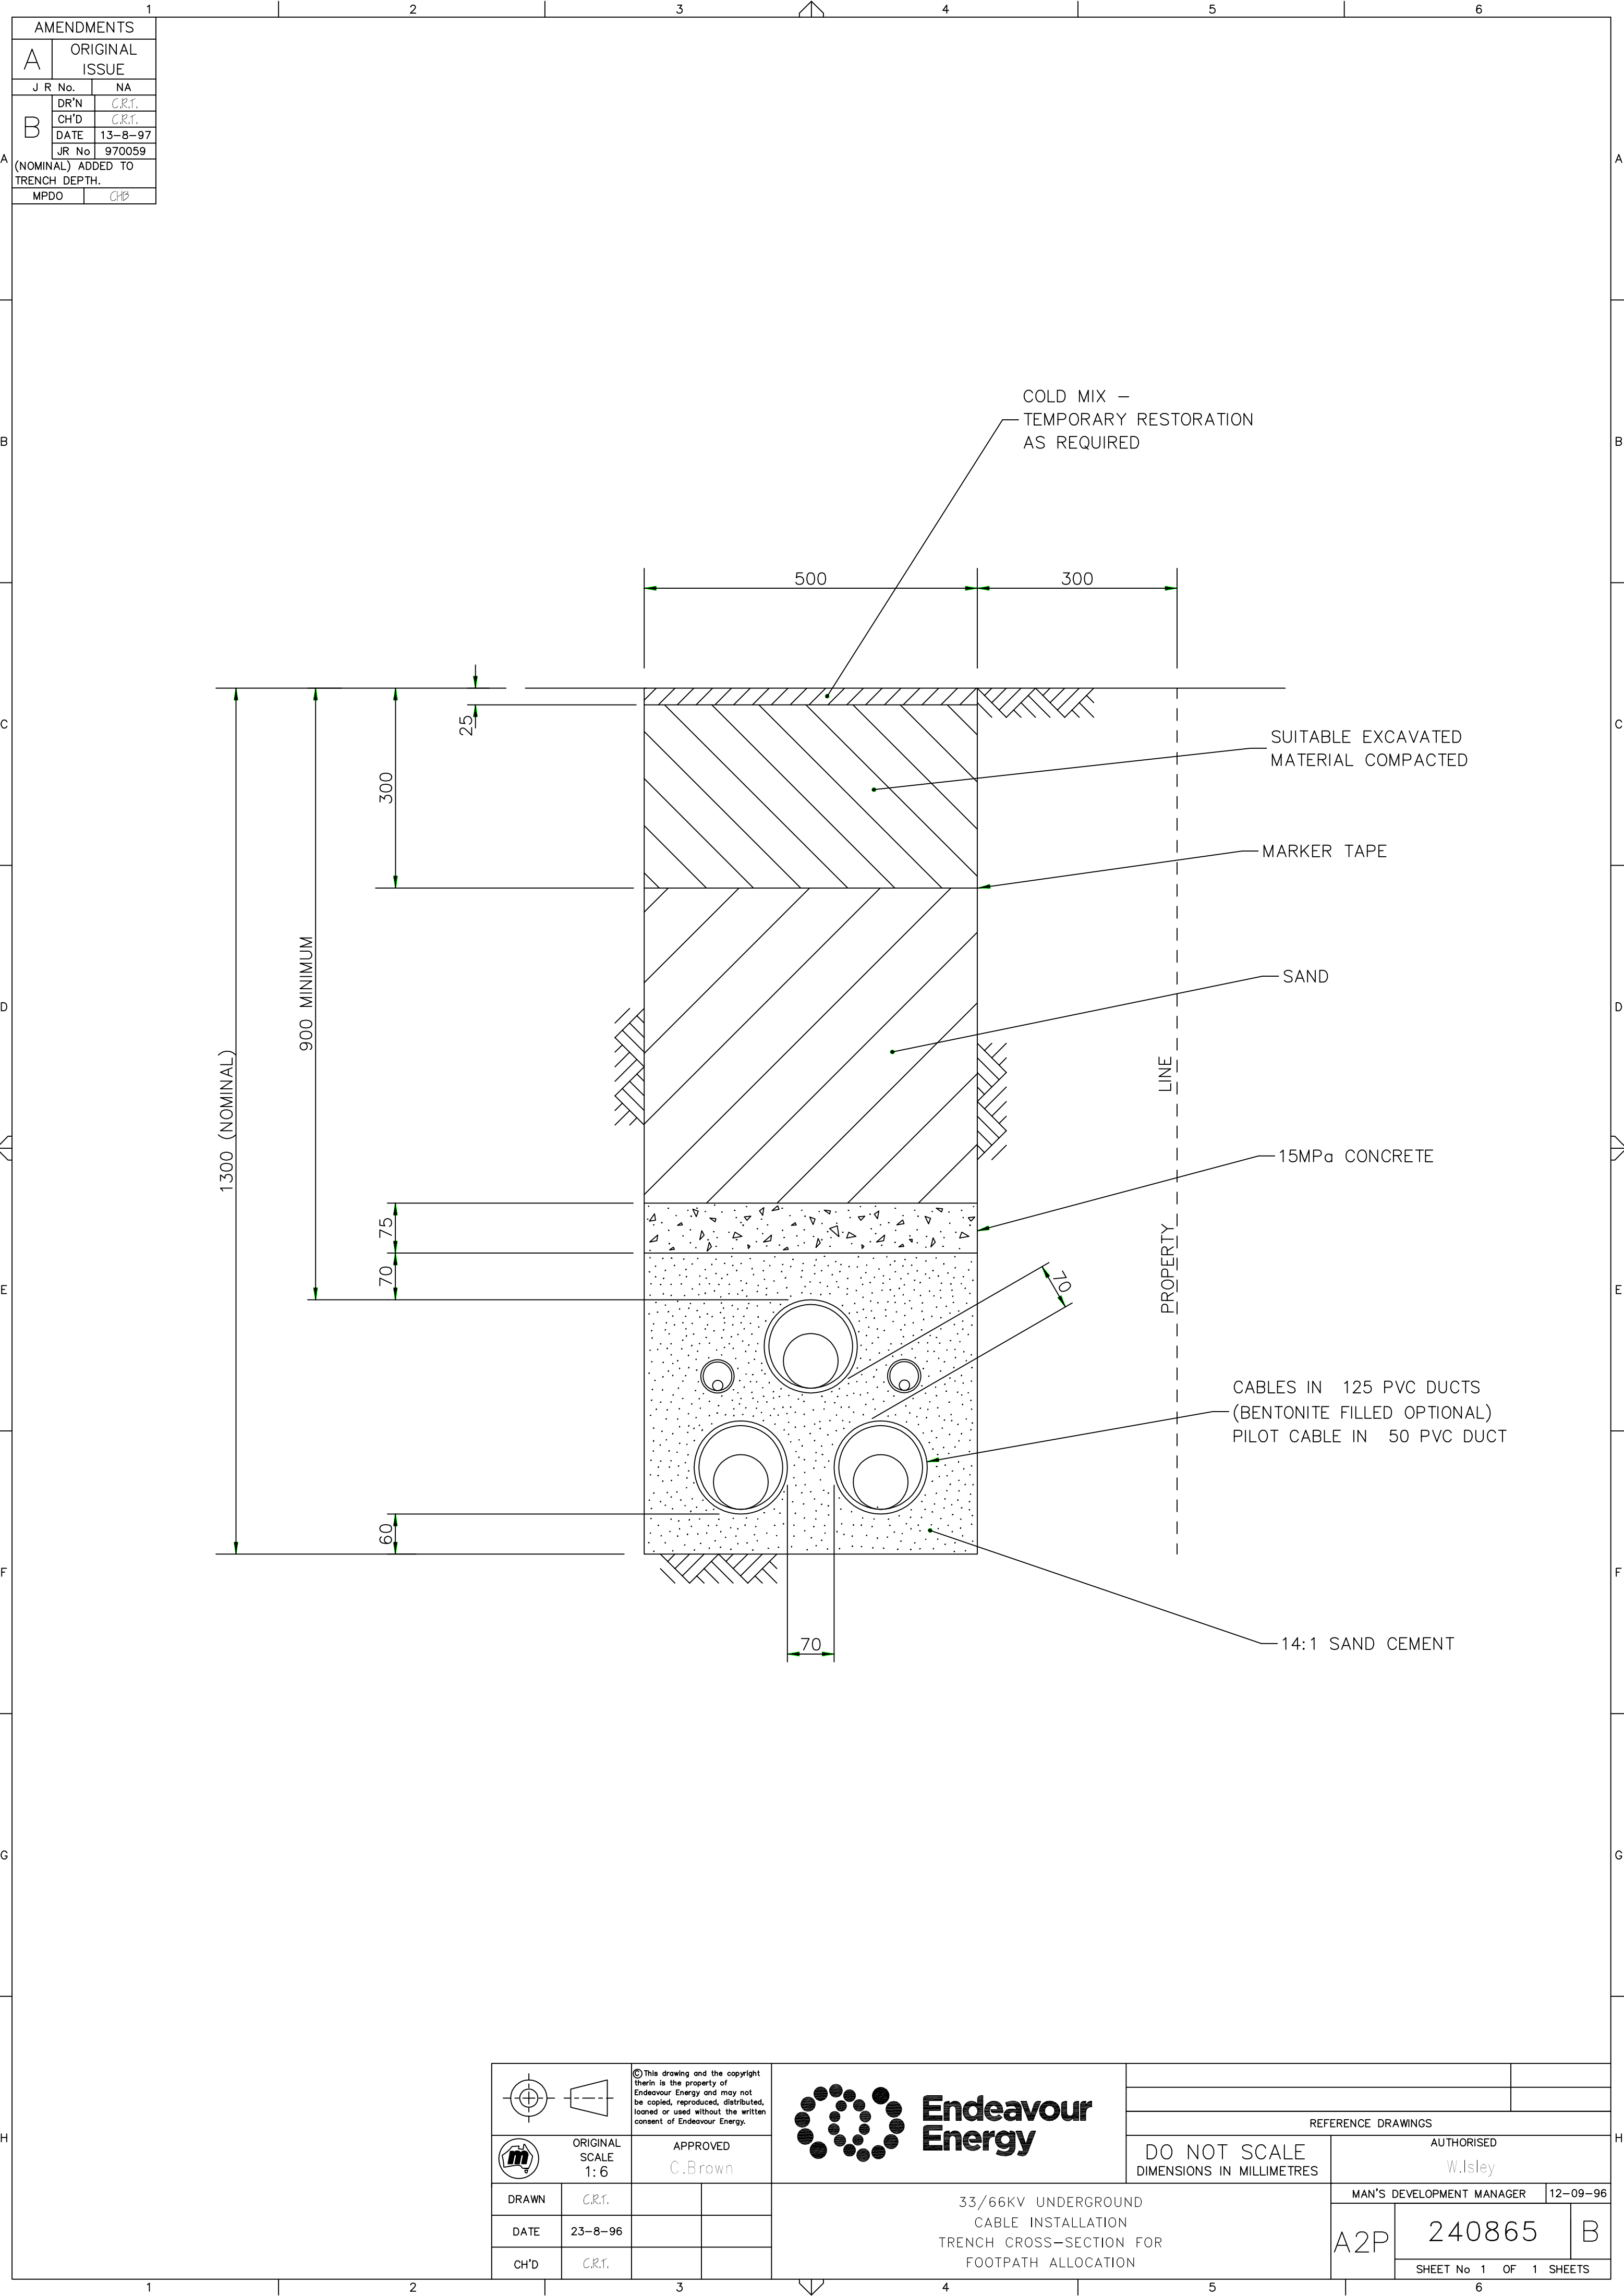

1

AMENDMENTS			
A	ORIGINAL ISSUE		
	J R No.	NA	
B	DR'N	C.R.T.	
	CH'D	C.R.T.	
	DATE	13-8-97	
	JR No	970059	
A	(NOMINAL) ADDED TO TRENCH DEPTH.		
MPDO		CHB	

	ORIGINAL SCALE 1: 6	APPROVED C.Brown	
DRAWN	C.R.T.		
DATE	23-8-96		
CH'D	C.R.T.		
33/66KV UNDERGROUND CABLE INSTALLATION TRENCH CROSS-SECTION FOR FOOTPATH ALLOCATION		REFERENCE DRAWINGS	
		DO NOT SCALE DIMENSIONS IN MILLIMETRES	AUTHORISED W.Isley
		MAN'S DEVELOPMENT MANAGER	12-09-96
		A2P	240865 B
		SHEET No 1 OF 1 SHEETS	